

ARTISAN®
TECHNOLOGY GROUP

Your **definitive** source for quality pre-owned equipment.

Artisan Technology Group
(217) 352-9330 | sales@artisantg.com | artisantg.com

Full-service, independent repair center
with experienced engineers and technicians on staff.

We buy your excess, underutilized, and idle equipment
along with credit for buybacks and trade-ins.

Custom engineering
so your equipment works exactly as you specify.

- Critical and expedited services
- In stock / Ready-to-ship
- Leasing / Rentals / Demos
- ITAR-certified secure asset solutions


Expert team | Trust guarantee | 100% satisfaction


All trademarks, brand names, and brands appearing herein are the property of their respective owners.


Find the *Emerson Climate / Copeland CJDL-0601-TFC-100* at our website: *Click HERE*

UNIT MODEL NO.	COMP MODEL NO.
W2WH-0100-TAC-005	KAR1-0100-TAC
~~WJWL-0100-TAC-005~~	~~KAJA-011E-TAC~~ ③

SPECIFICATIONS	
ES NO.	DESCRIPTION

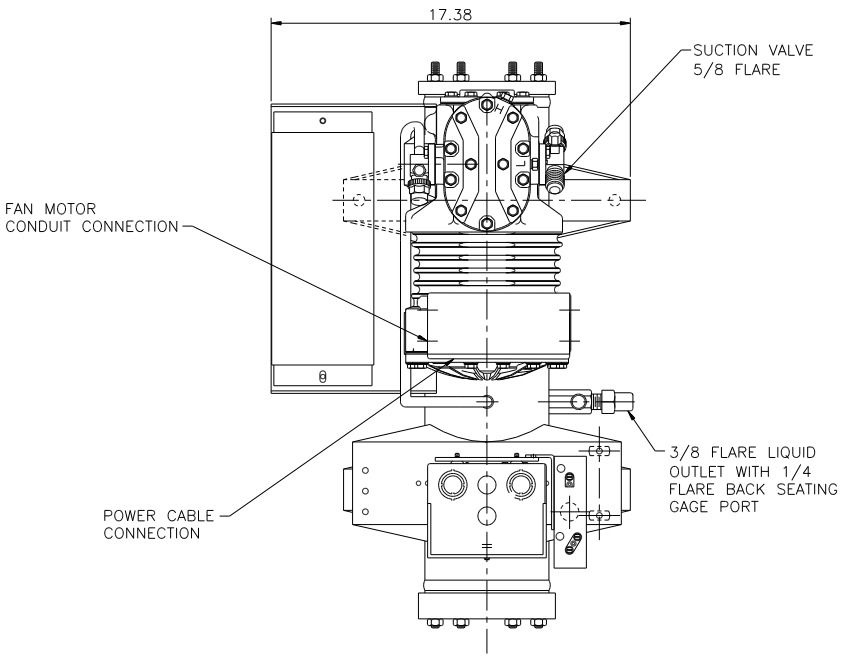

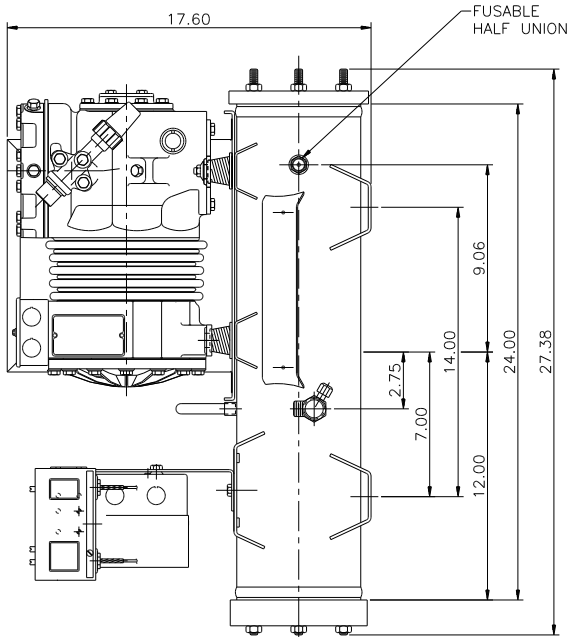

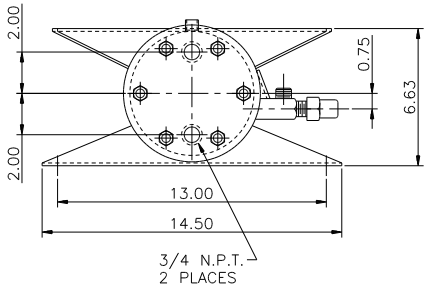

NOTES:

1. PUMPDOWN AT 90% CAPACITY:
   - R-12 28.9 LBS.
   - R-22 26.2 LBS.
   - R-502 26.4 LBS.
   - R-134a 26.5 LBS.
   - R-404A 22.8 LBS.

ENG NOTICE NO.	REV.NO.	REVISIONS	DATE	BY	CHKD	APPR
33-0707-047	3	OBSOLETE UNIT WJWL-0100-TAC-005	07-20-07	MDJ	DN	
33-0307-043	2	REDRAWN AND REVISED	05-16-07	DJB	TR	
33-0102-500	0	RELEASED	01-08-02	BP		

EMERSON Climate Technologies

Copeland brand products

INTERPRET PER ASME Y14.5M-1994 AND EMERSON CLIMATE TECHNOLOGIES, INC DESIGN STANDARDS DS2002

DO NOT SCALE DRAWING

THIRD ANGLE PROJECTION

UNLESS OTHERWISE SPECIFIED DIMENSIONS ARE INCH OR [MILLIMETER]
TOLERANCES:
2-PLACE ±
3-PLACE ±
ANGULAR ±

6

CONFIDENTIALITY NOTICE

THIS DRAWING AND INFORMATION CONTAINED HEREIN ARE THE EXCLUSIVE PROPERTY OF EMERSON CLIMATE TECHNOLOGIES, INC. AND SHALL BE RETURNED UPON DEMAND AND SHALL NOT BE REPRODUCED IN WHOLE OR IN PART TO ANYONE ELSE OR USED, WITHOUT THE WRITTEN CONSENT OF EMERSON CLIMATE TECHNOLOGIES, INC.

MATERIAL SPECIFICATION	DRAWN BY	SUPERSEDES DWG. NO. / REV. NO.
	DJB	496-0316-02 / 1
	DATE 05-16-07	SCALE 1:4
		DATE FORMAT: MM-DD-YY

TITLE: REF DWG - COPE UNIT ASSM

DRAWING NUMBER SHEET 1 OF 1: 496-0316-02

DWG SIZE: 4

COPYRIGHT EMERSON CLIMATE TECHNOLOGIES, INC. - CONFIDENTIAL

Artisan Scientific - Quality Instrumentation ... Guaranteed | (888) 88-SOURCE | www.artisan-scientific.com

UNCONTROLLED COPY - DO NOT MODIFY

Artisan Technology Group is an independent supplier of quality pre-owned equipment

Gold-standard solutions

Extend the life of your critical industrial, commercial, and military systems with our superior service and support.

We buy equipment

Planning to upgrade your current equipment? Have surplus equipment taking up shelf space? We'll give it a new home.

Learn more!

Visit us at **artisantg.com** for more info on price quotes, drivers, technical specifications, manuals, and documentation.

Artisan Scientific Corporation dba Artisan Technology Group is not an affiliate, representative, or authorized distributor for any manufacturer listed herein.

We're here to make your life easier. How can we help you today?

(217) 352-9330 | sales@artisantg.com | artisantg.com

ARTISAN® TECHNOLOGY GROUP