ARTISAN®
TECHNOLOGY GROUP

Your **definitive** source for quality pre-owned equipment.

Artisan Technology Group
(217) 352-9330 | sales@artisantg.com | artisantg.com

Full-service, independent repair center
with experienced engineers and technicians on staff.

We buy your excess, underutilized, and idle equipment
along with credit for buybacks and trade-ins.

Custom engineering
so your equipment works exactly as you specify.

- Critical and expedited services
- In stock / Ready-to-ship
- Leasing / Rentals / Demos
- ITAR-certified secure asset solutions

Expert team | Trust guarantee | 100% satisfaction

All trademarks, brand names, and brands appearing herein are the property of their respective owners.


Find the *Tyco Electronics / AMP 533562-5* at our website: *Click HERE*


THIS DRAWING IS UNPUBLISHED. RELEASED FOR PUBLICATION -,-.
© COPYRIGHT 2005 BY TYCO ELECTRONICS CORPORATION. ALL RIGHTS RESERVED.


LOC	DIST
AD	25


REVISIONS

P	LTR	DESCRIPTION	DATE	DWN	APVD
	R	REVISED PER ECN 0S12-0287-05	15MAY06	JDP	AMS
	R1	REVISED PER ECO-09-021510	12SEP09	KK	AEG

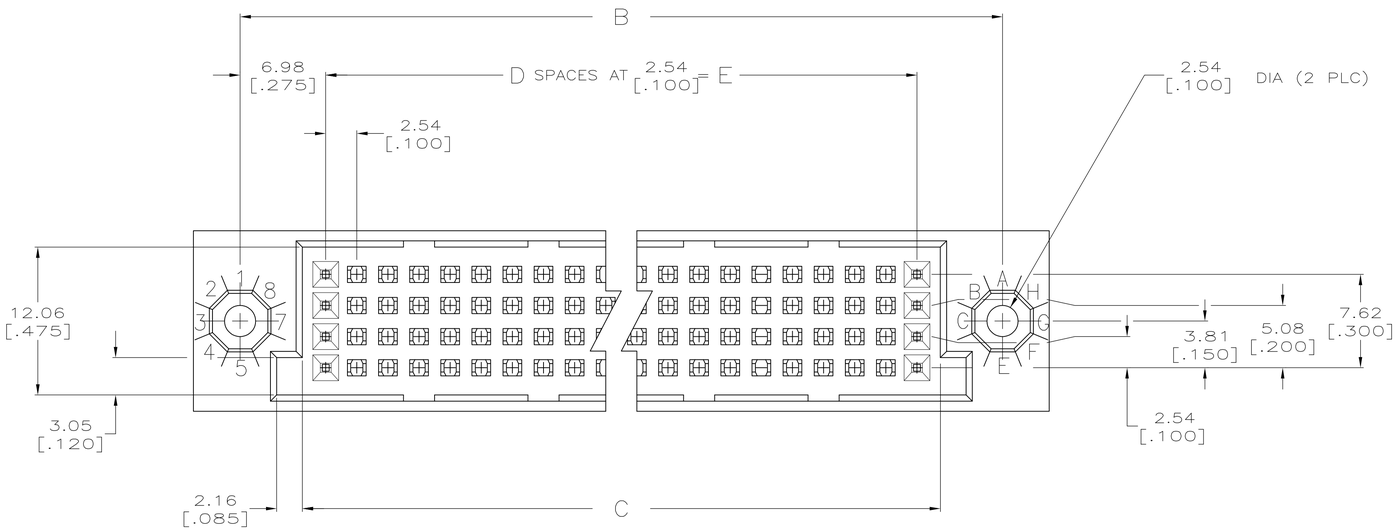


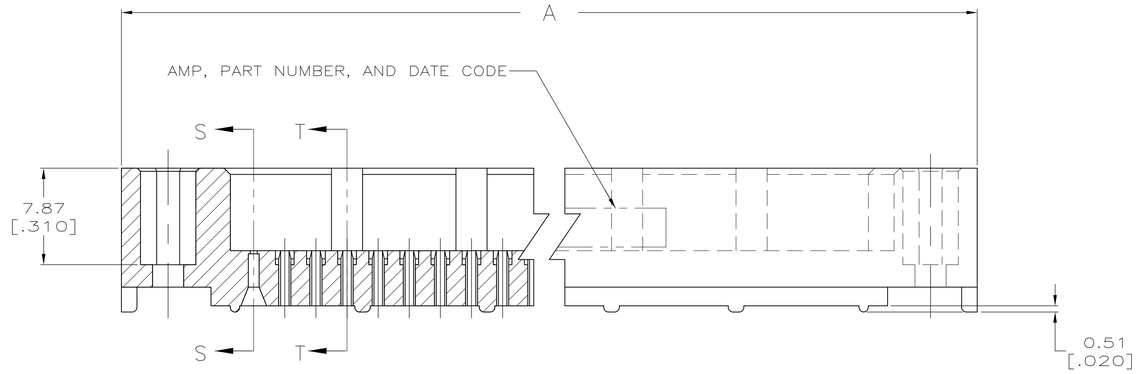

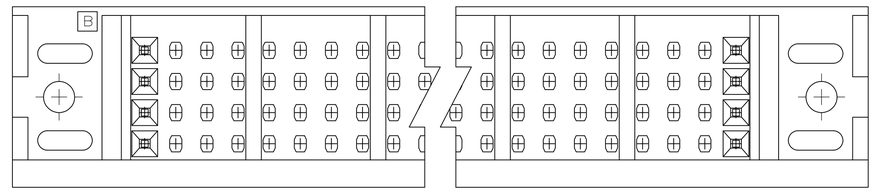

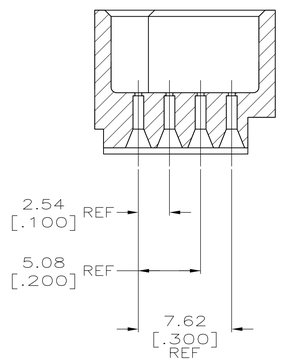

SECTION S–S

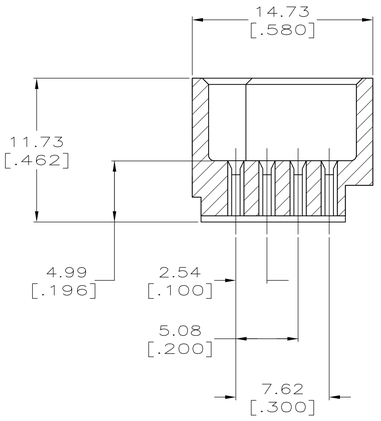

SECTION T–T

THIS DRAWING IS A CONTROLLED DOCUMENT.

DIMENSIONS: mm [INCHES]

TOLERANCES UNLESS OTHERWISE SPECIFIED:
0 PLC ± –
1 PLC ± –
2 PLC ± –
3 PLC ± 0.13 [.005]
4 PLC ± –
ANGLES ± –

MATERIAL 1
FINISH –

DWN R.K. SEIFRIED 04/24/90
CHK G. SKIPPER 9-17-93
APVD G. SKIPPER 9-17-93
PRODUCT SPEC —
APPLICATION SPEC —
WEIGHT —

tyco Electronics
Tyco Electronics Corporation
Harrisburg, PA 17105-3608

NAME HDI, 4 ROW, PIN SHROUD

SIZE	CAGE CODE	DRAWING NO	RESTRICTED TO
A1	00779	C-533562	—

CUSTOMER DRAWING | SCALE 4:1 | SHEET 1 OF 2 | REV R1

THIS DRAWING IS UNPUBLISHED. RELEASED FOR PUBLICATION - ,- .
© COPYRIGHT 2005 BY TYCO ELECTRONICS CORPORATION. ALL RIGHTS RESERVED.

LOC	DIST
AD	25

REVISIONS

P	LTR	DESCRIPTION	DATE	DWN	APVD
	—	SEE SHEET 1	–	—	—

△1 HOUSING MATERIAL: THERMOPLASTIC, COLOR—NATURAL.

2. DIMENSIONS IN BRACKETS ARE IN INCHES.

△3 PART NUMBER IS OBSOLETE.

△4 OBSOLETE PARTS: OBSOLETE CIS STREAMLINING PER D.RENAUD/D.SINISI

	E	D	C	B	A	POSN	PART NO.
△3	200.66 [7.900]	79	204.47 [8.050]	214.63 [8.450]	222.25 [8.750]	~~320~~	2–533562–6
△4 OBSOLETE	187.96 [7.400]	74	191.77 [7.550]	201.93 [7.950]	209.55 [8.250]	300	~~1–533562–2~~
△3	175.26 [6.900]	~~69~~	179.07 [7.050]	189.23 [7.450]	196.85 [7.750]	~~280~~	1–533562–1
△3	162.56 [6.400]	~~64~~	166.37 [6.550]	176.53 [6.950]	184.15 [7.250]	~~260~~	1–533562–0
△3	149.86 [5.900]	59	153.67 [6.050]	163.83 [6.450]	171.45 [6.750]	~~240~~	533562–9
△3	137.16 [5.400]	~~54~~	140.97 [5.550]	151.13 [5.950]	158.75 [6.250]	~~220~~	533562–8
△3	124.46 [4.900]	~~49~~	128.27 [5.050]	138.43 [5.450]	146.05 [5.750]	~~200~~	533562–7
△3	111.76 [4.400]	44	115.57 [4.550]	125.73 [4.950]	133.35 [5.250]	~~180~~	533562–6
	99.06 [3.900]	39	102.87 [4.050]	113.03 [4.450]	120.65 [4.750]	160	533562–5
△3	86.36 [3.400]	~~34~~	90.17 [3.550]	100.33 [3.950]	107.95 [4.250]	~~140~~	533562–4
△3	78.74 [3.100]	~~31~~	82.55 [3.250]	92.71 [3.650]	100.33 [3.950]	~~128~~	533562–3
△4 OBSOLETE	73.66 [2.900]	29	77.47 [3.050]	87.63 [3.450]	95.25 [3.750]	120	~~533562–2~~
△3	60.96 [2.400]	24	64.77 [2.550]	74.93 [2.950]	82.55 [3.250]	~~100~~	533562–1

THIS DRAWING IS A CONTROLLED DOCUMENT.

DIMENSIONS: mm [INCHES]

TOLERANCES UNLESS OTHERWISE SPECIFIED:
0 PLC ± –
1 PLC ± –
2 PLC ± –
3 PLC ± 0.13 [.005]
4 PLC ± –
ANGLES ± –

MATERIAL △1

FINISH –

DWN R.K. SEIFRIED 04/24/90
CHK G. SKIPPER 9–17–93
APVD G. SKIPPER 9–17–93
PRODUCT SPEC —
APPLICATION SPEC —
WEIGHT —

tyco Electronics
Tyco Electronics Corporation
Harrisburg, PA 17105–3608

NAME HDI, 4 ROW, PIN SHROUD

SIZE	CAGE CODE	DRAWING NO	RESTRICTED TO
A1	00779	C–533562	—

CUSTOMER DRAWING | SCALE 4:1 | SHEET 2 OF 2 | REV R1

Artisan Technology Group is an independent supplier of quality pre-owned equipment

Gold-standard solutions

Extend the life of your critical industrial, commercial, and military systems with our superior service and support.

We buy equipment

Planning to upgrade your current equipment? Have surplus equipment taking up shelf space? We'll give it a new home.

Learn more!

Visit us at **artisantg.com** for more info on price quotes, drivers, technical specifications, manuals, and documentation.

Artisan Scientific Corporation dba Artisan Technology Group is not an affiliate, representative, or authorized distributor for any manufacturer listed herein.

We're here to make your life easier. How can we help you today?

(217) 352-9330 | sales@artisantg.com | artisantg.com

ARTISAN® TECHNOLOGY GROUP